IN THE N.W.. AND S.W. 1/4'S OF THE N.W. 1/4 OF SECTION 31, TOWNSHIP 28 NORTH, RANGE 7 EAST, W.M.

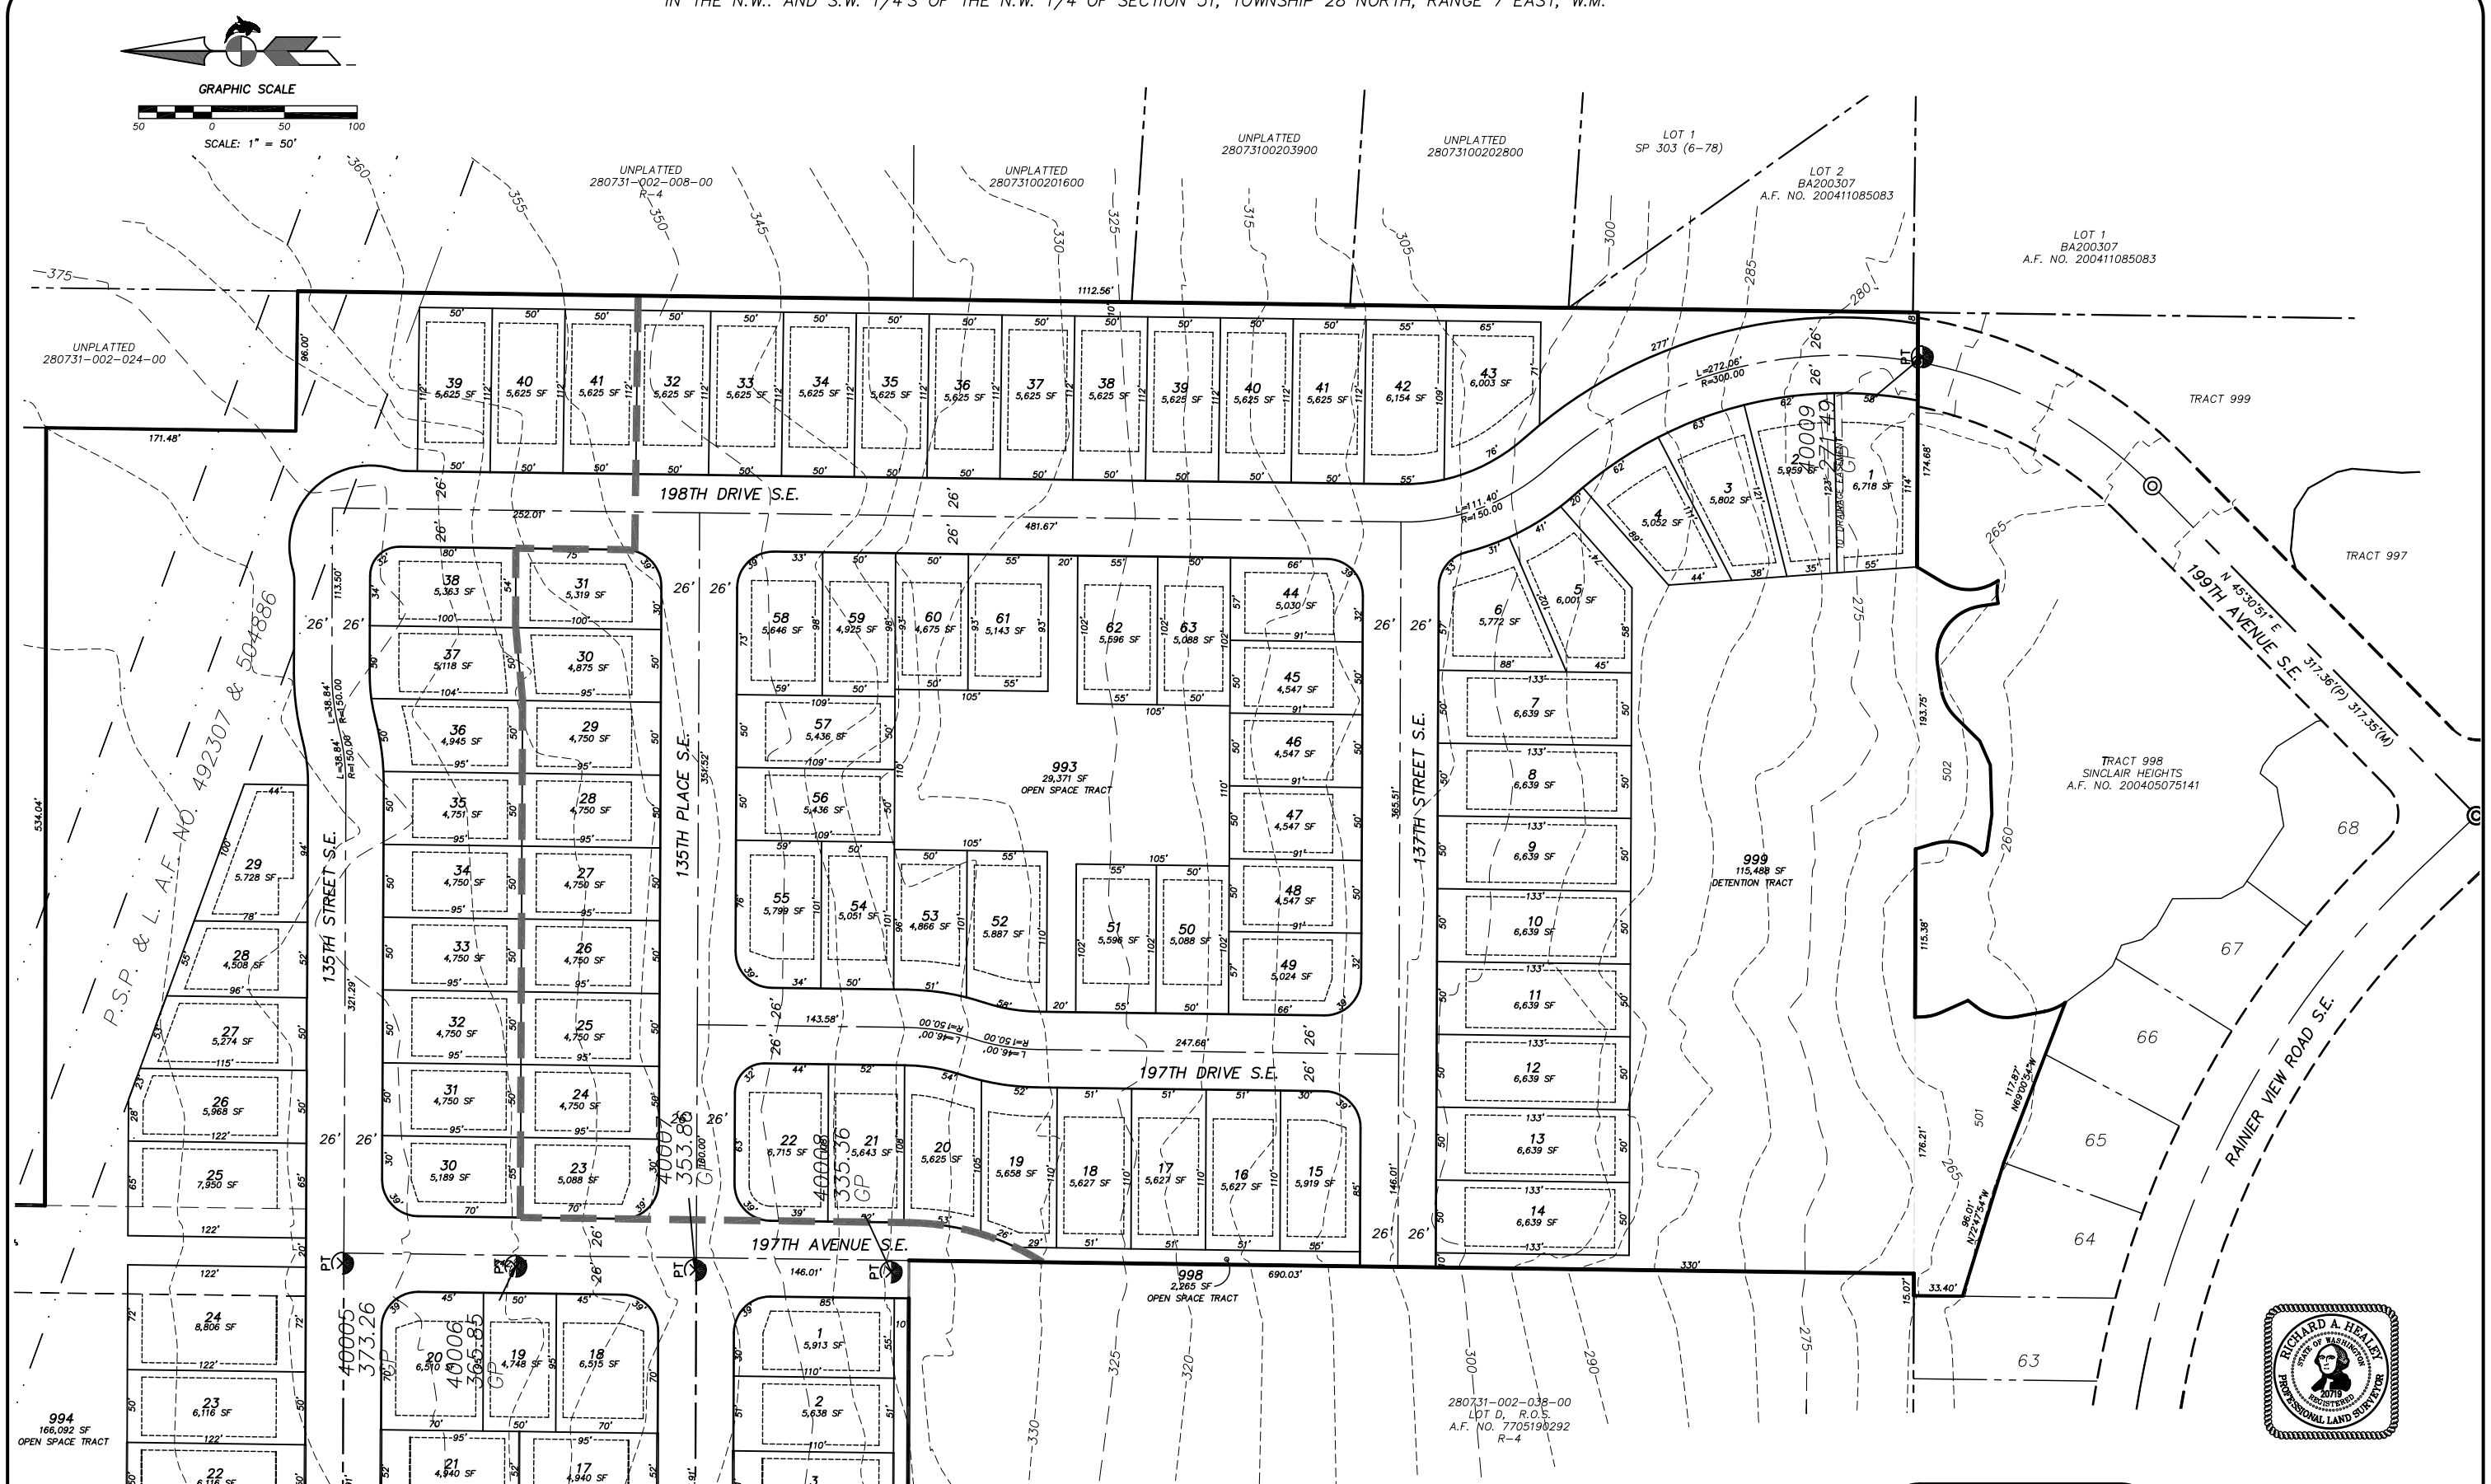

SDA
Civil Engineering
Project Management
1724 W. Marine Drive; Suite 140; Everett, Washington 98201
Office (425) 486-6533 Fax: (425) 486-6593 www.sdaengineers.com

ORCA Land Surveying
3605 COLBY AVENUE, EVERETT, WA 98201
425-259-3400 FAX: 425-258-1616

LAND RESOLUTIONS
LAND USE CONSULTANTS
Design • Planning • Management
3605 Colby Avenue - Everett, WA 98201
tele (425) 258-4438 - fax (425) 258-1616
landuse@nwlink.com

PLANNED RESIDENTAIL DEVELOPMENT
FOR
EAGLEMONT

IN THE NW & SW 1/4'S OF THE NW 1/4 OF SECTION 31, T.28 N., R.7 E., W.M.
CITY OF MONROE, SNOHOMISH COUNTY, WASHINGTON

SHEET 2 OF 4

PROJECT:2012-042 | DWG BY: RLM | DATE: 10/10/12 | REV: