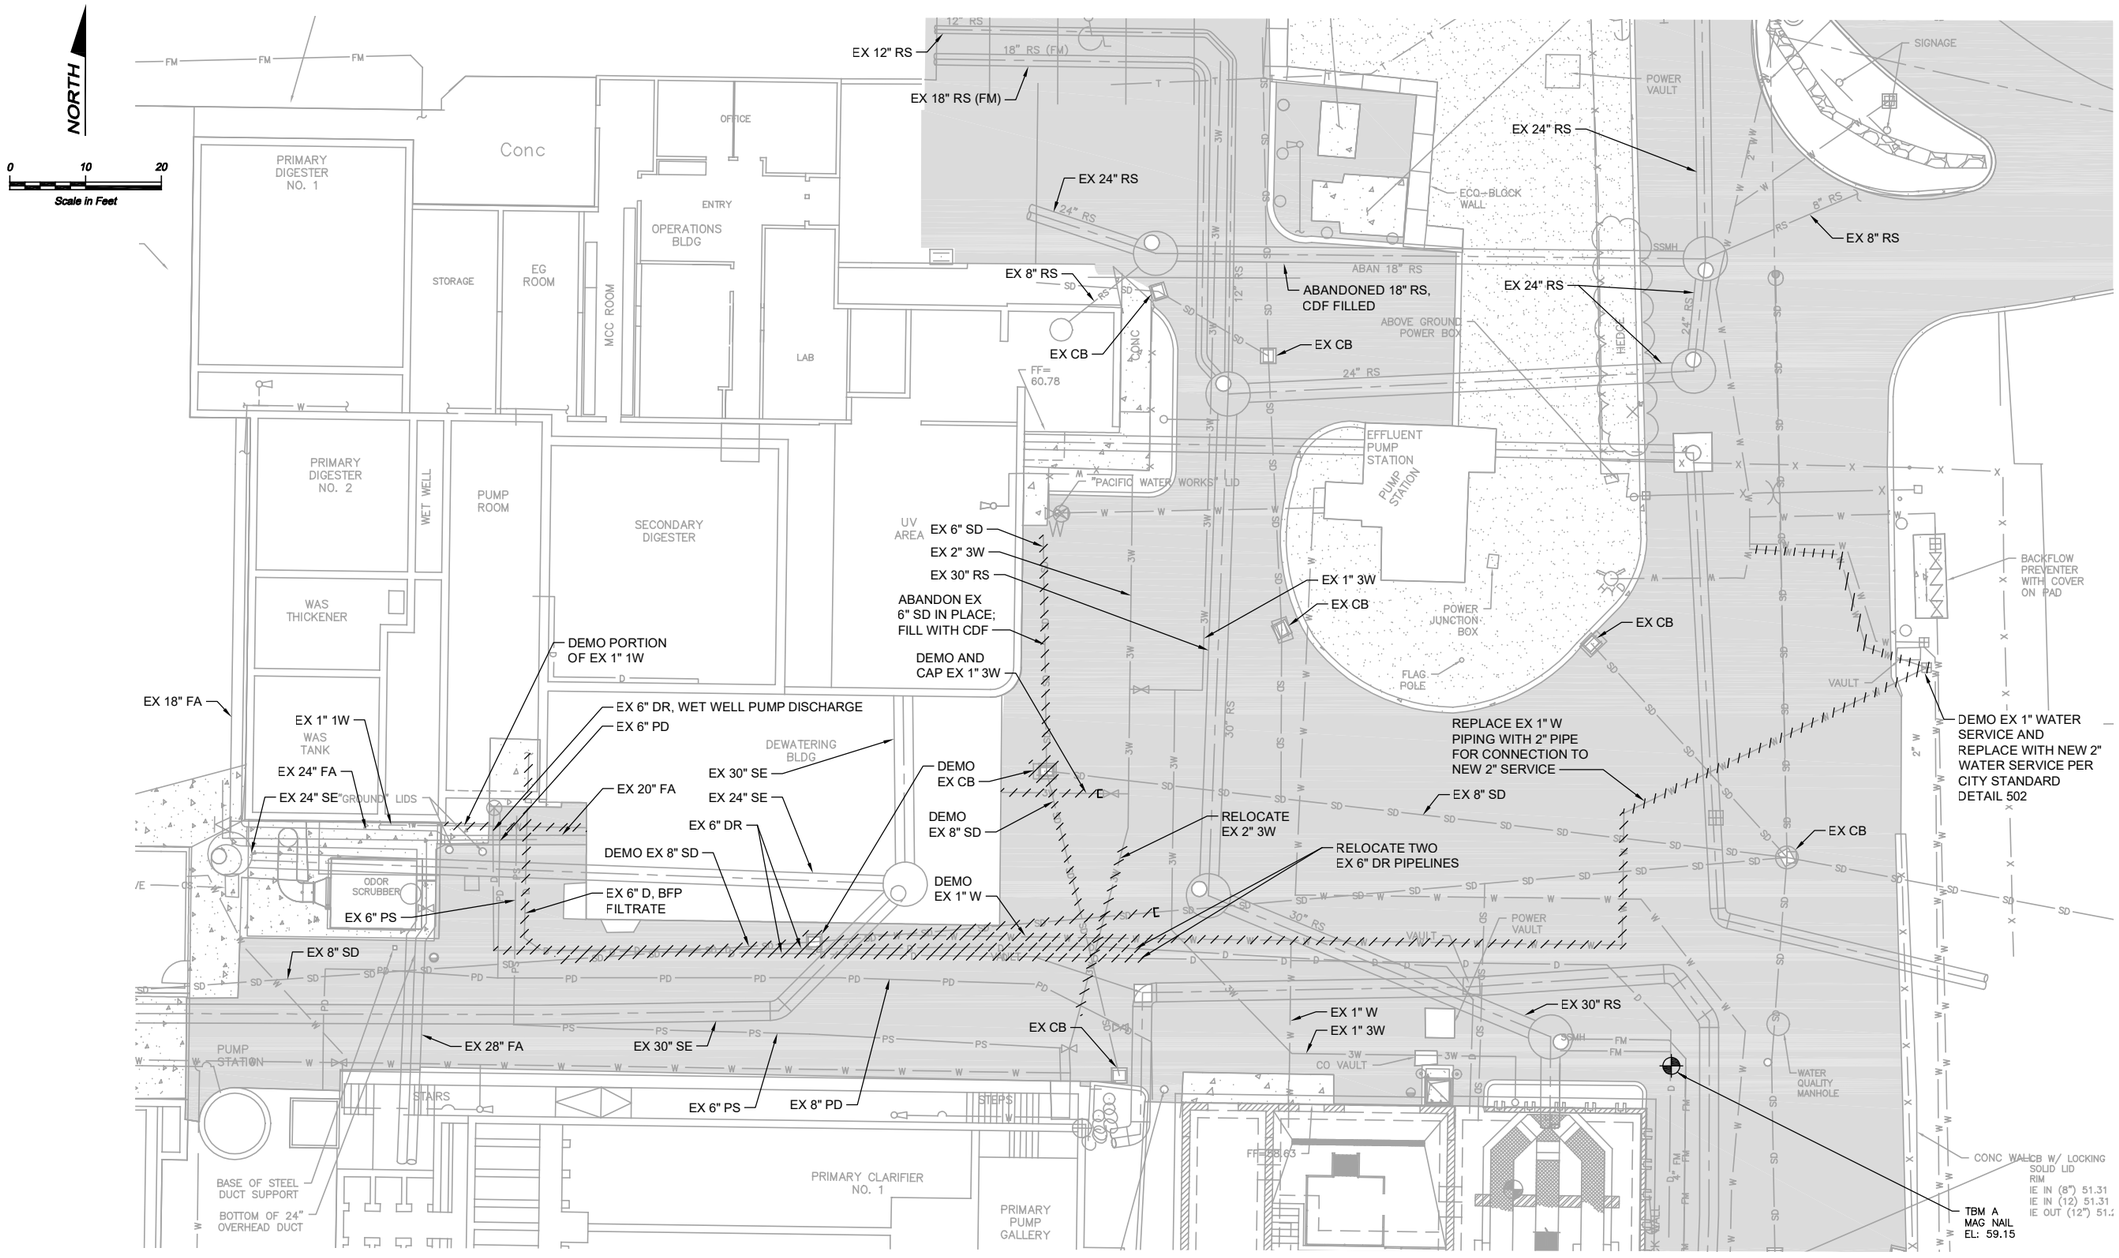

RECEIVED
05/21/2025
CITY OF MONROE

Call 48 Hours Before You Dig
1-800-424-5555
UNDERGROUND SERVICE

Preliminary
Not For Construction
05-2024

No.	Revision	Date	By	App'd

BHC Consultants, LLC
1601 Fifth Avenue, Suite 500
Seattle, Washington 98101
206.505.3400
206.505.3406 (fax)
www.bhcconsultants.com

Designed: T. Giese, P.E.
Drawn: A. Bradley
Checked: C. Ochitree, P.E.

Scale: 1" = 10'-0"
One Inch at Full Scale
If Not One Inch Scale Accordingly

TRANE®
2333 158th Court NE
Bellevue, WA 98008
Phone: 425-643-4310
Fax: 425-643-4314

MONROE WWTP BIOSOLIDS FACILITY IGA DESIGN

EXISTING YARD PIPING PLAN

Drawing: C-2
Sheet: X of X
File: P23-10809_C-2
Date: May 2024

COPYRIGHT © 2024 BHC CONSULTANTS, LLC. ALL RIGHTS RESERVED

Path: S:\Cad\Trane\Monroe\23-10809 Biosolids IGA\Design\4 Filename: P23-10809_C-2 Plot date: Apr 23, 2024-02:35:36pm CAD User: abradley.
Xref Filename: | X23-10809_TB | Gray | Palmatier | Franco | Dahl | X23-10809_Status | Giese | X23-10809_Ex Topo Base | Gibson | X23-10809_ECM-7A | X23-10809_Ex WWTP | Bryant |