NE 1/4, SE 1/4, SEC 26, T28N, R6E, WM, SNOHOMISH COUNTY, WASHINGTON

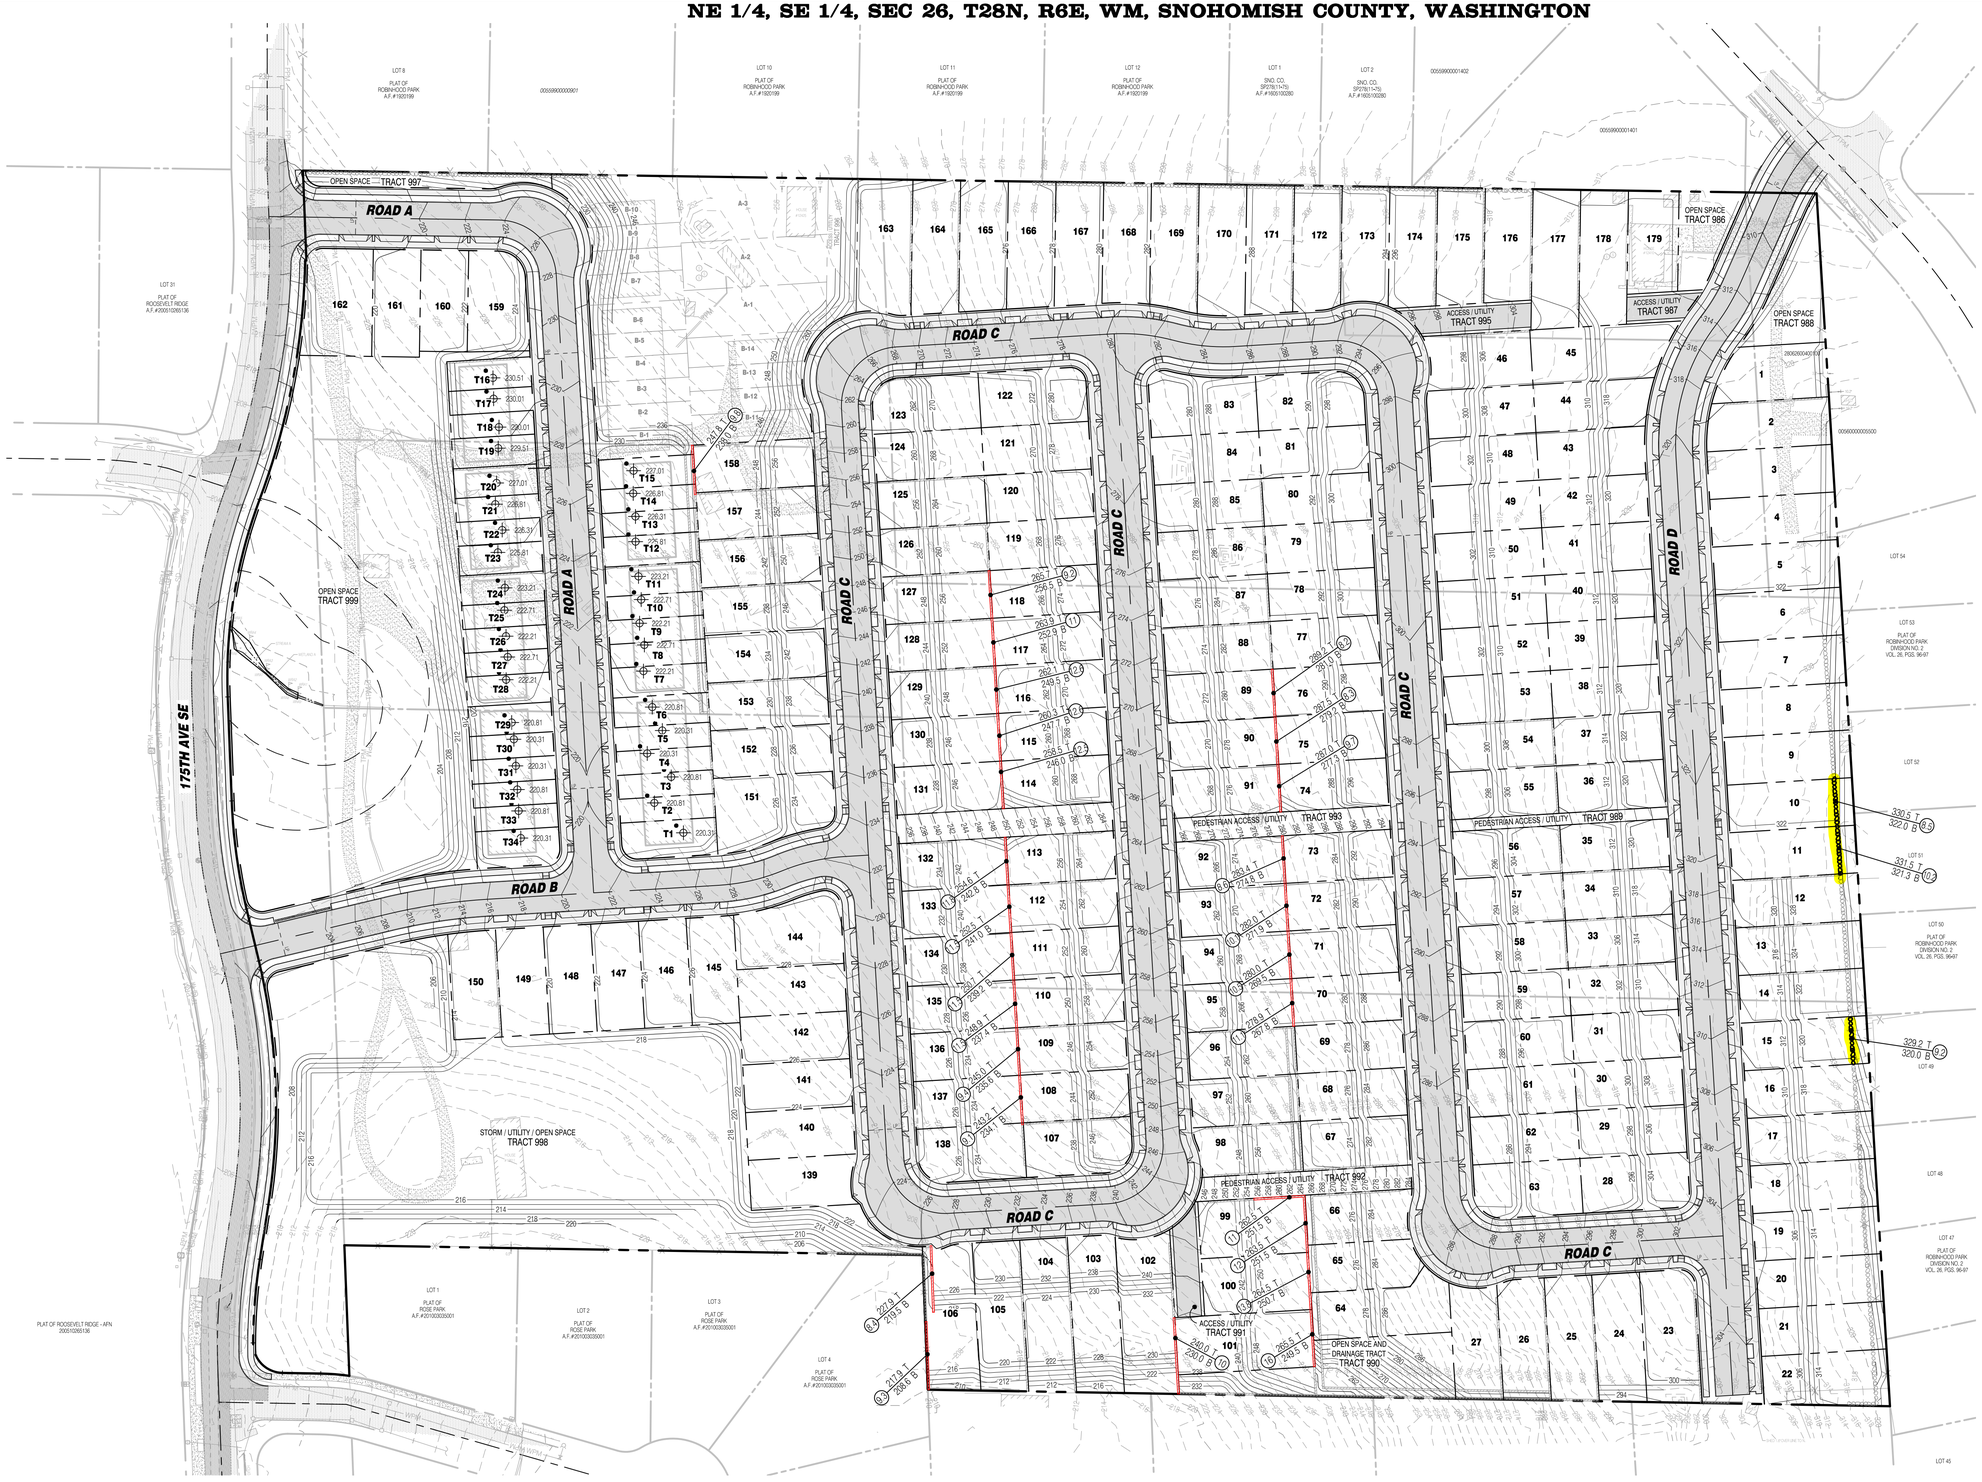

SURVEY DISCLAIMER

THE TOPOGRAPHIC SURVEY WAS PERFORMED BY PACIFIC COAST SURVEYS. SOLID GROUND ENGINEERING ASSUMES NO LIABILITY AS TO THE ACCURACY AND COMPLETENESS OF THIS DATA. ANY DISCREPANCIES FOUND BETWEEN WHAT IS SHOWN ON THE PLANS AND WHAT IS NOTED IN THE FIELD SHOULD BE BROUGHT IMMEDIATELY TO THE ATTENTION OF THE ENGINEER.

UTILITY NOTE

THE CONTRACTOR SHALL VERIFY THE LOCATION OF ALL EXISTING UTILITIES PRIOR TO ANY CONSTRUCTION. AGENCIES INVOLVED SHALL BE NOTIFIED WITHIN A REASONABLE TIME PRIOR TO THE START OF CONSTRUCTION.

811

SAFETY IS IN YOUR HANDS.
EVERY DIG. EVERY TIME.

THOMAS P. ARNOLD
STATE OF WASHINGTON
54021
REGISTERED
PROFESSIONAL ENGINEER

ENGINEER'S STAMP

REVISIONS

#	DATE	DESCRIPTION

Solid Ground Engineering
8105 166th Ave NE
Redmond, WA 98052

WALL VARIANCE EXHIBIT

SOUTH LAKE RIDGE, LLC

MONROE 30

MONROE, WASHINGTON

DRAWN BY:	KMA
CHECKED BY:	TPA
DATE:	10-2-24
JURISDICTION:	CITY OF MONROE
JOB NUMBER:	24-0072P

EX-01

1 OF 1

C:\Users\tpa\OneDrive\Documents\Solid Ground Engineering\24-0072 Monroe 30\Project Files\Drawings\Exhibits\24-0072P-EX-02-WALLS.dwg 5/15/2025 3:06:47 PM